fortyfive downstairs
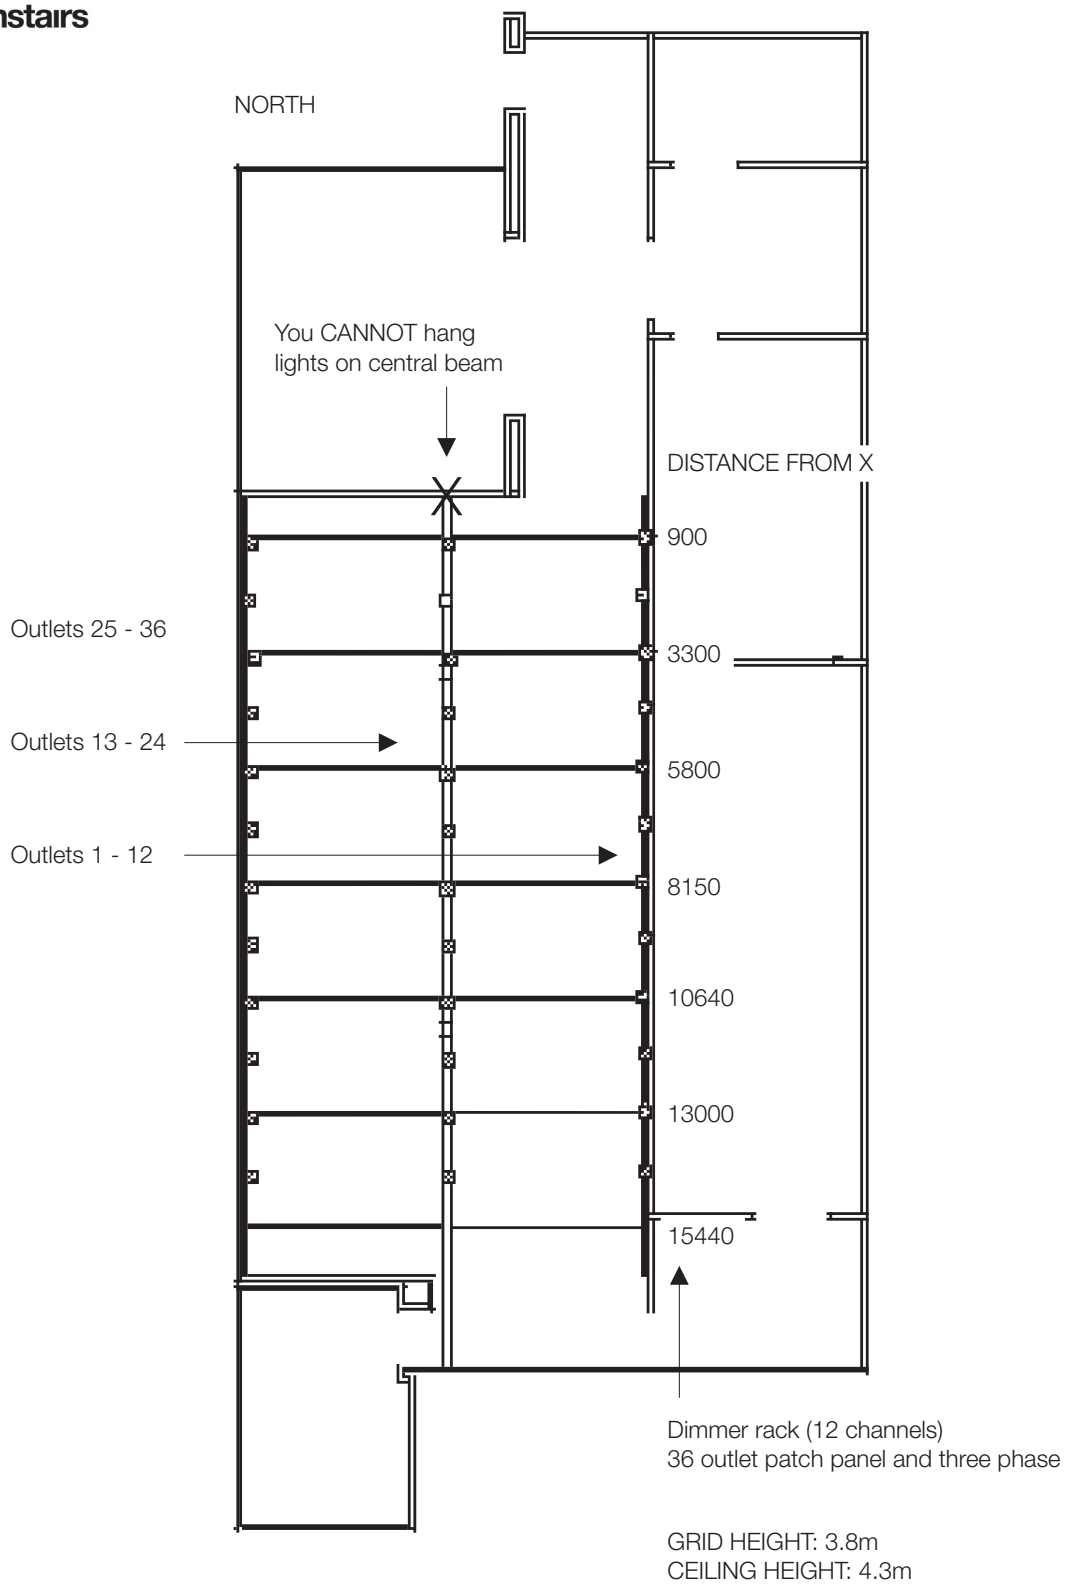
LX GRID